Alternative	1	2	3	4	5
	Bohicket Road Widening	River Road Widening	New Road Location	Bohicket / New Road Location	Bohicket / Plow Ground / River
Total Wetlands Impacted (Acres)	8.76	8.23	36.95	32.17	10.90
Stream Impacts (LF)	1483.87	1013.78	660.75	1428.37	1530.33
Potential Relocations	7	47	8	14	34
Floodplains Impacted (Acres)	9.04	50.61	8.84	13.39	11.57
Farmlands of Statewide Significance (Acres)	33.54	72.03	85.32	49.14	73.57

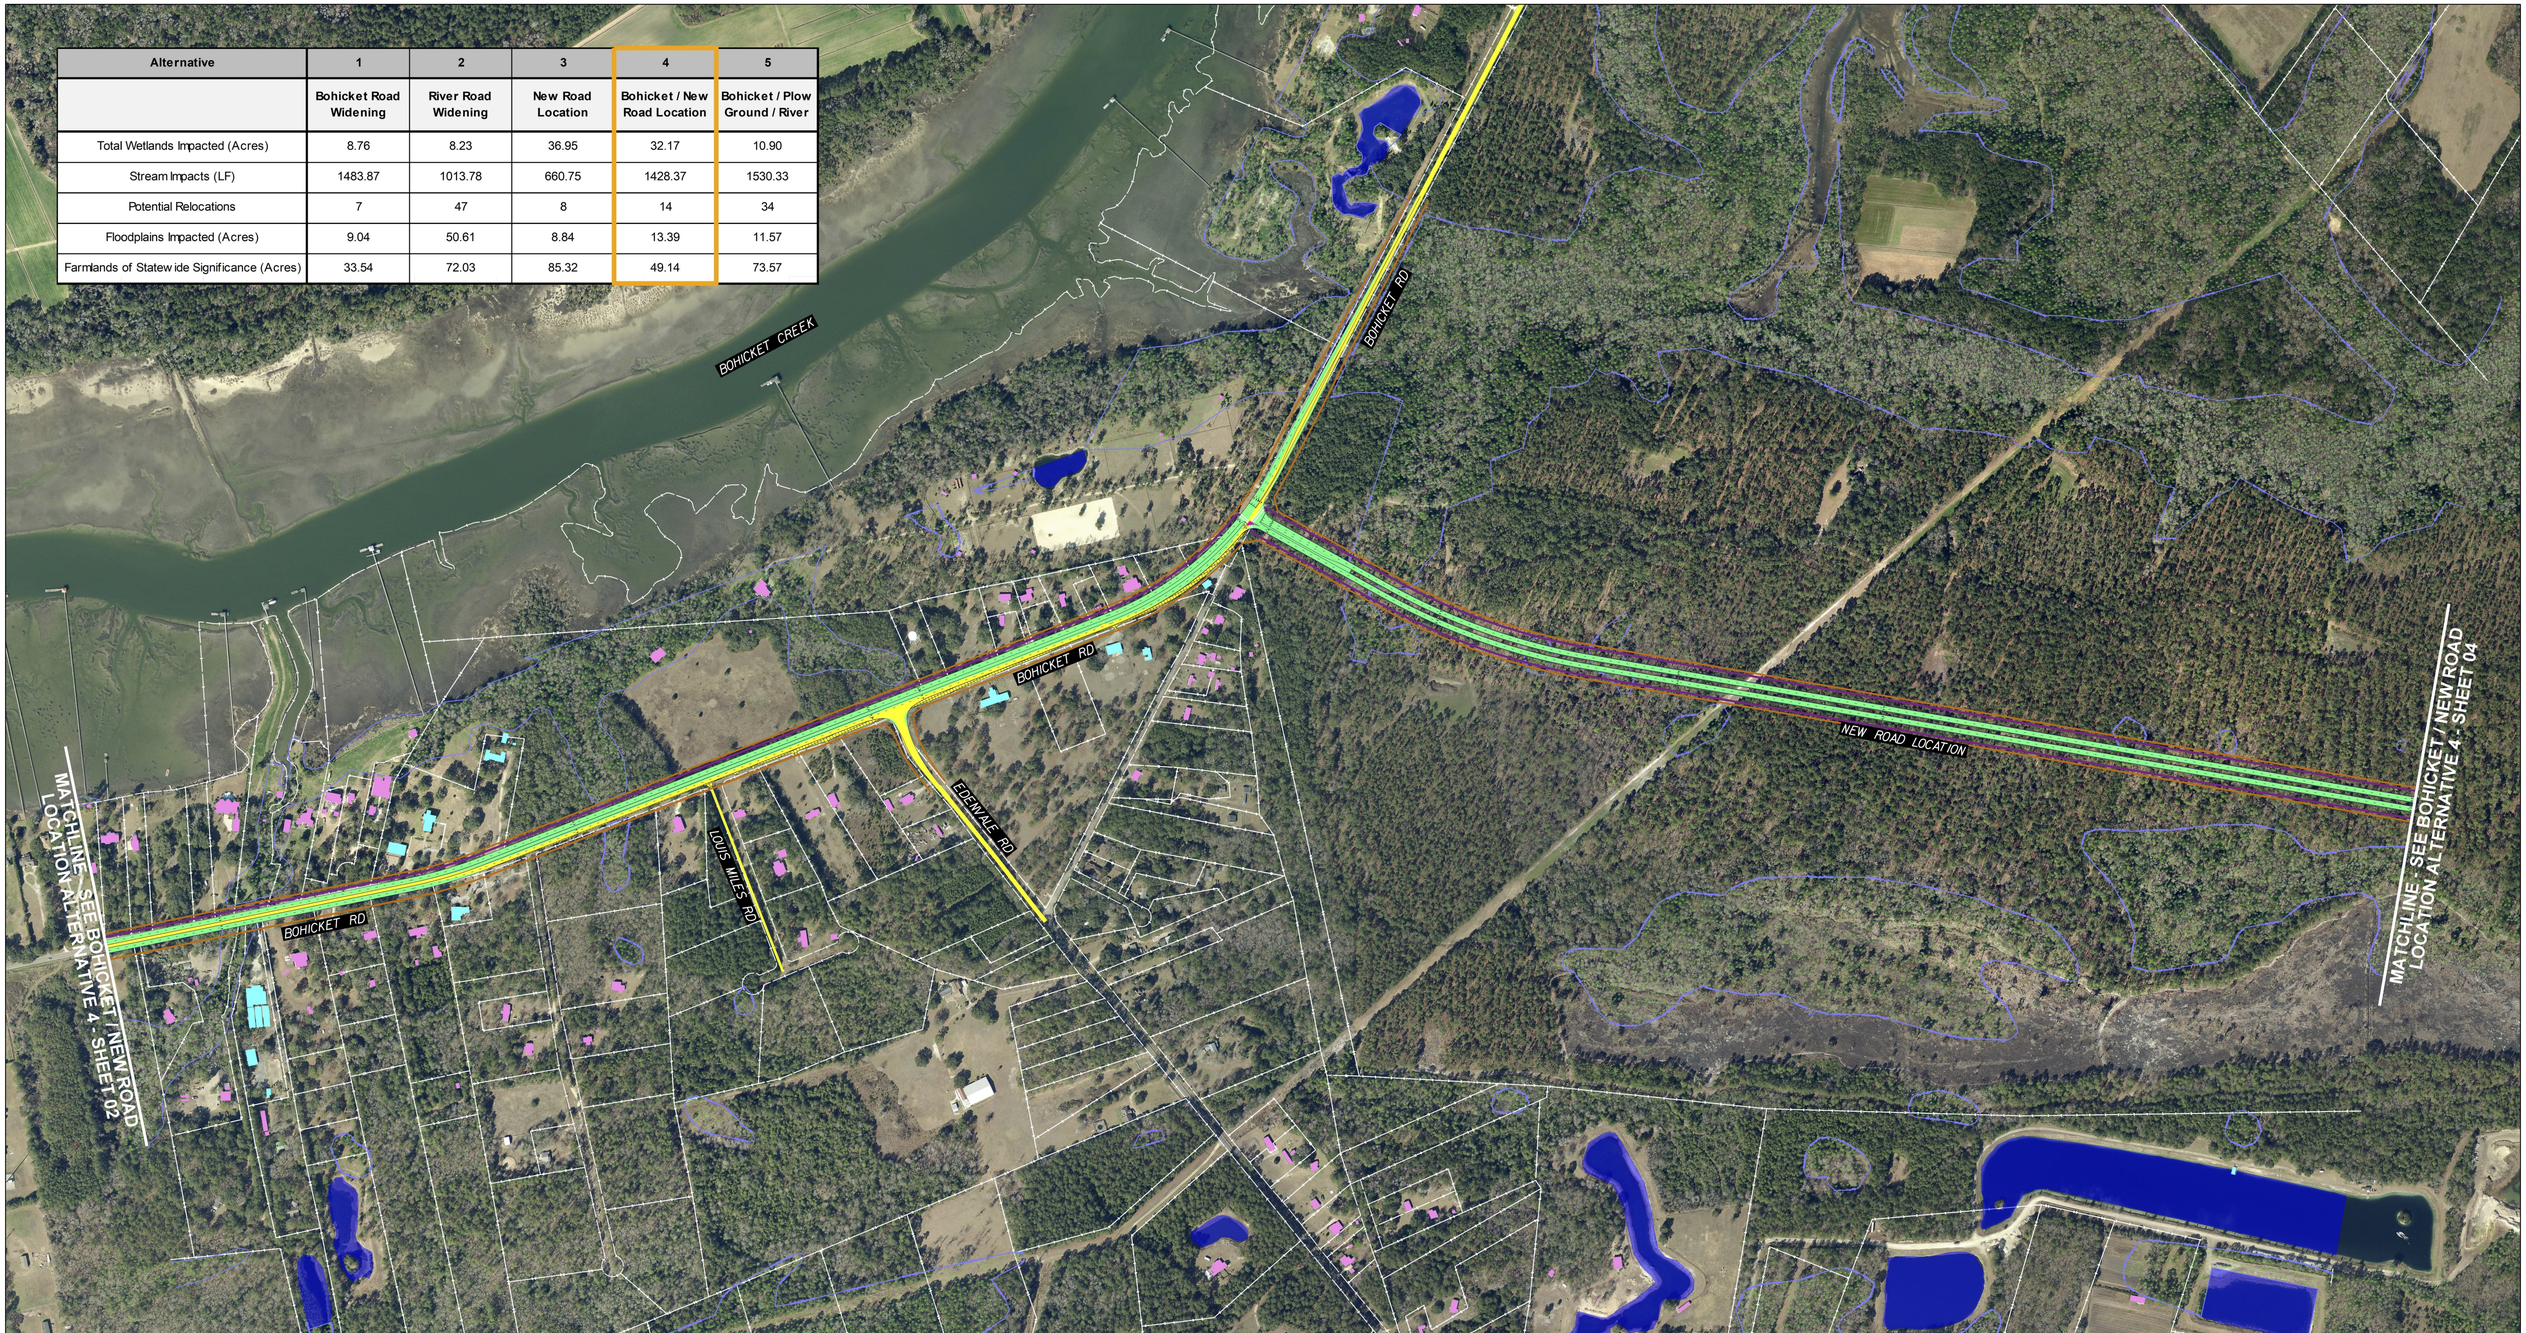

MAIN ROAD CORRIDOR SEGMENT C

CHARLESTON COUNTY SOUTH CAROLINA

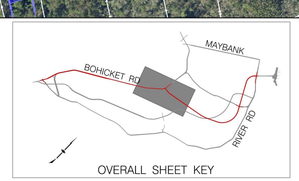

OVERALL SHEET KEY

LEGEND

- EXISTING ROADWAY
- PROPOSED NEW ROADWAY
- EXISTING BRIDGE
- PROPOSED NEW BRIDGE
- 12' SHARED-USE PATH
- EXISTING SHARED-USE PATH
- CONCRETE MEDIAN
- TRAFFIC SIGNAL
- REMOVAL OF EX. ROADWAY
- RESIDENTIAL BUILDINGS
- COMMERCIAL BUILDINGS
- WATER
- WETLANDS BOUNDARY
- POTENTIAL RIGHT-OF-WAY
- POTENTIAL RELOCATIONS (RESIDENTIAL)
- POTENTIAL RELOCATIONS (COMMERCIAL)

0 200 400 800
FEET

SCALE:
1" = 200'

N

MAIN ROAD SEGMENT C
BOHICKET / NEW ROAD LOCATION
ALTERNATIVE 4 - SHEET 03
CHARLESTON COUNTY, SC